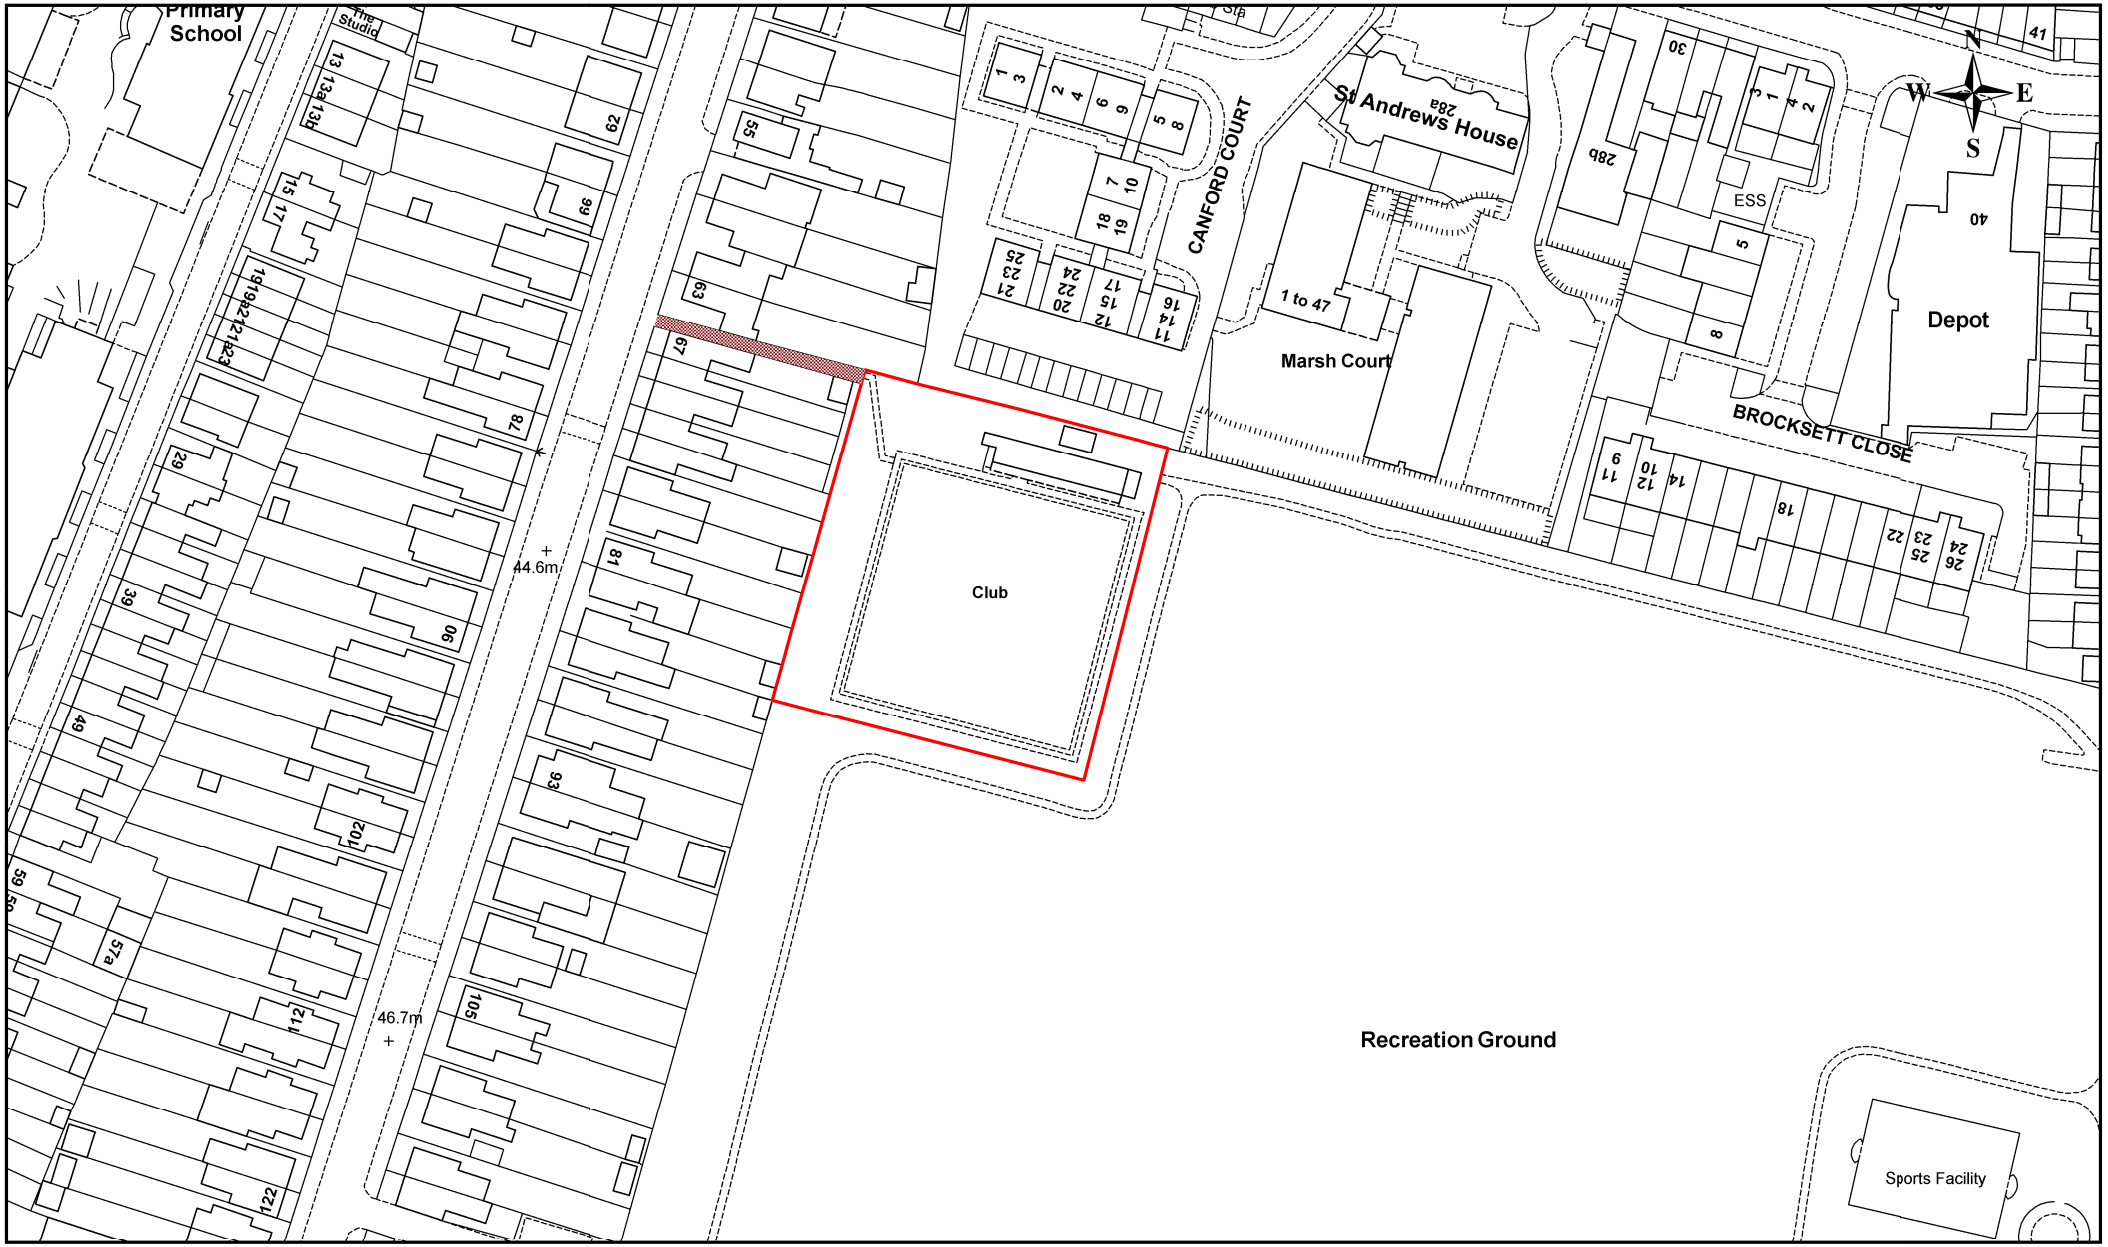

Title: Kensington Road Recreation Ground, Kensington Road, Reading - Scouts

File:

Produced by Valuation Section

Date:10/11/2020 Scale at A4: 1:1250

Ref: 54008\690a2.wor

Reading Borough Council
Working better with you

© Crown copyright and database rights 2020 Ordnance Survey 100019672