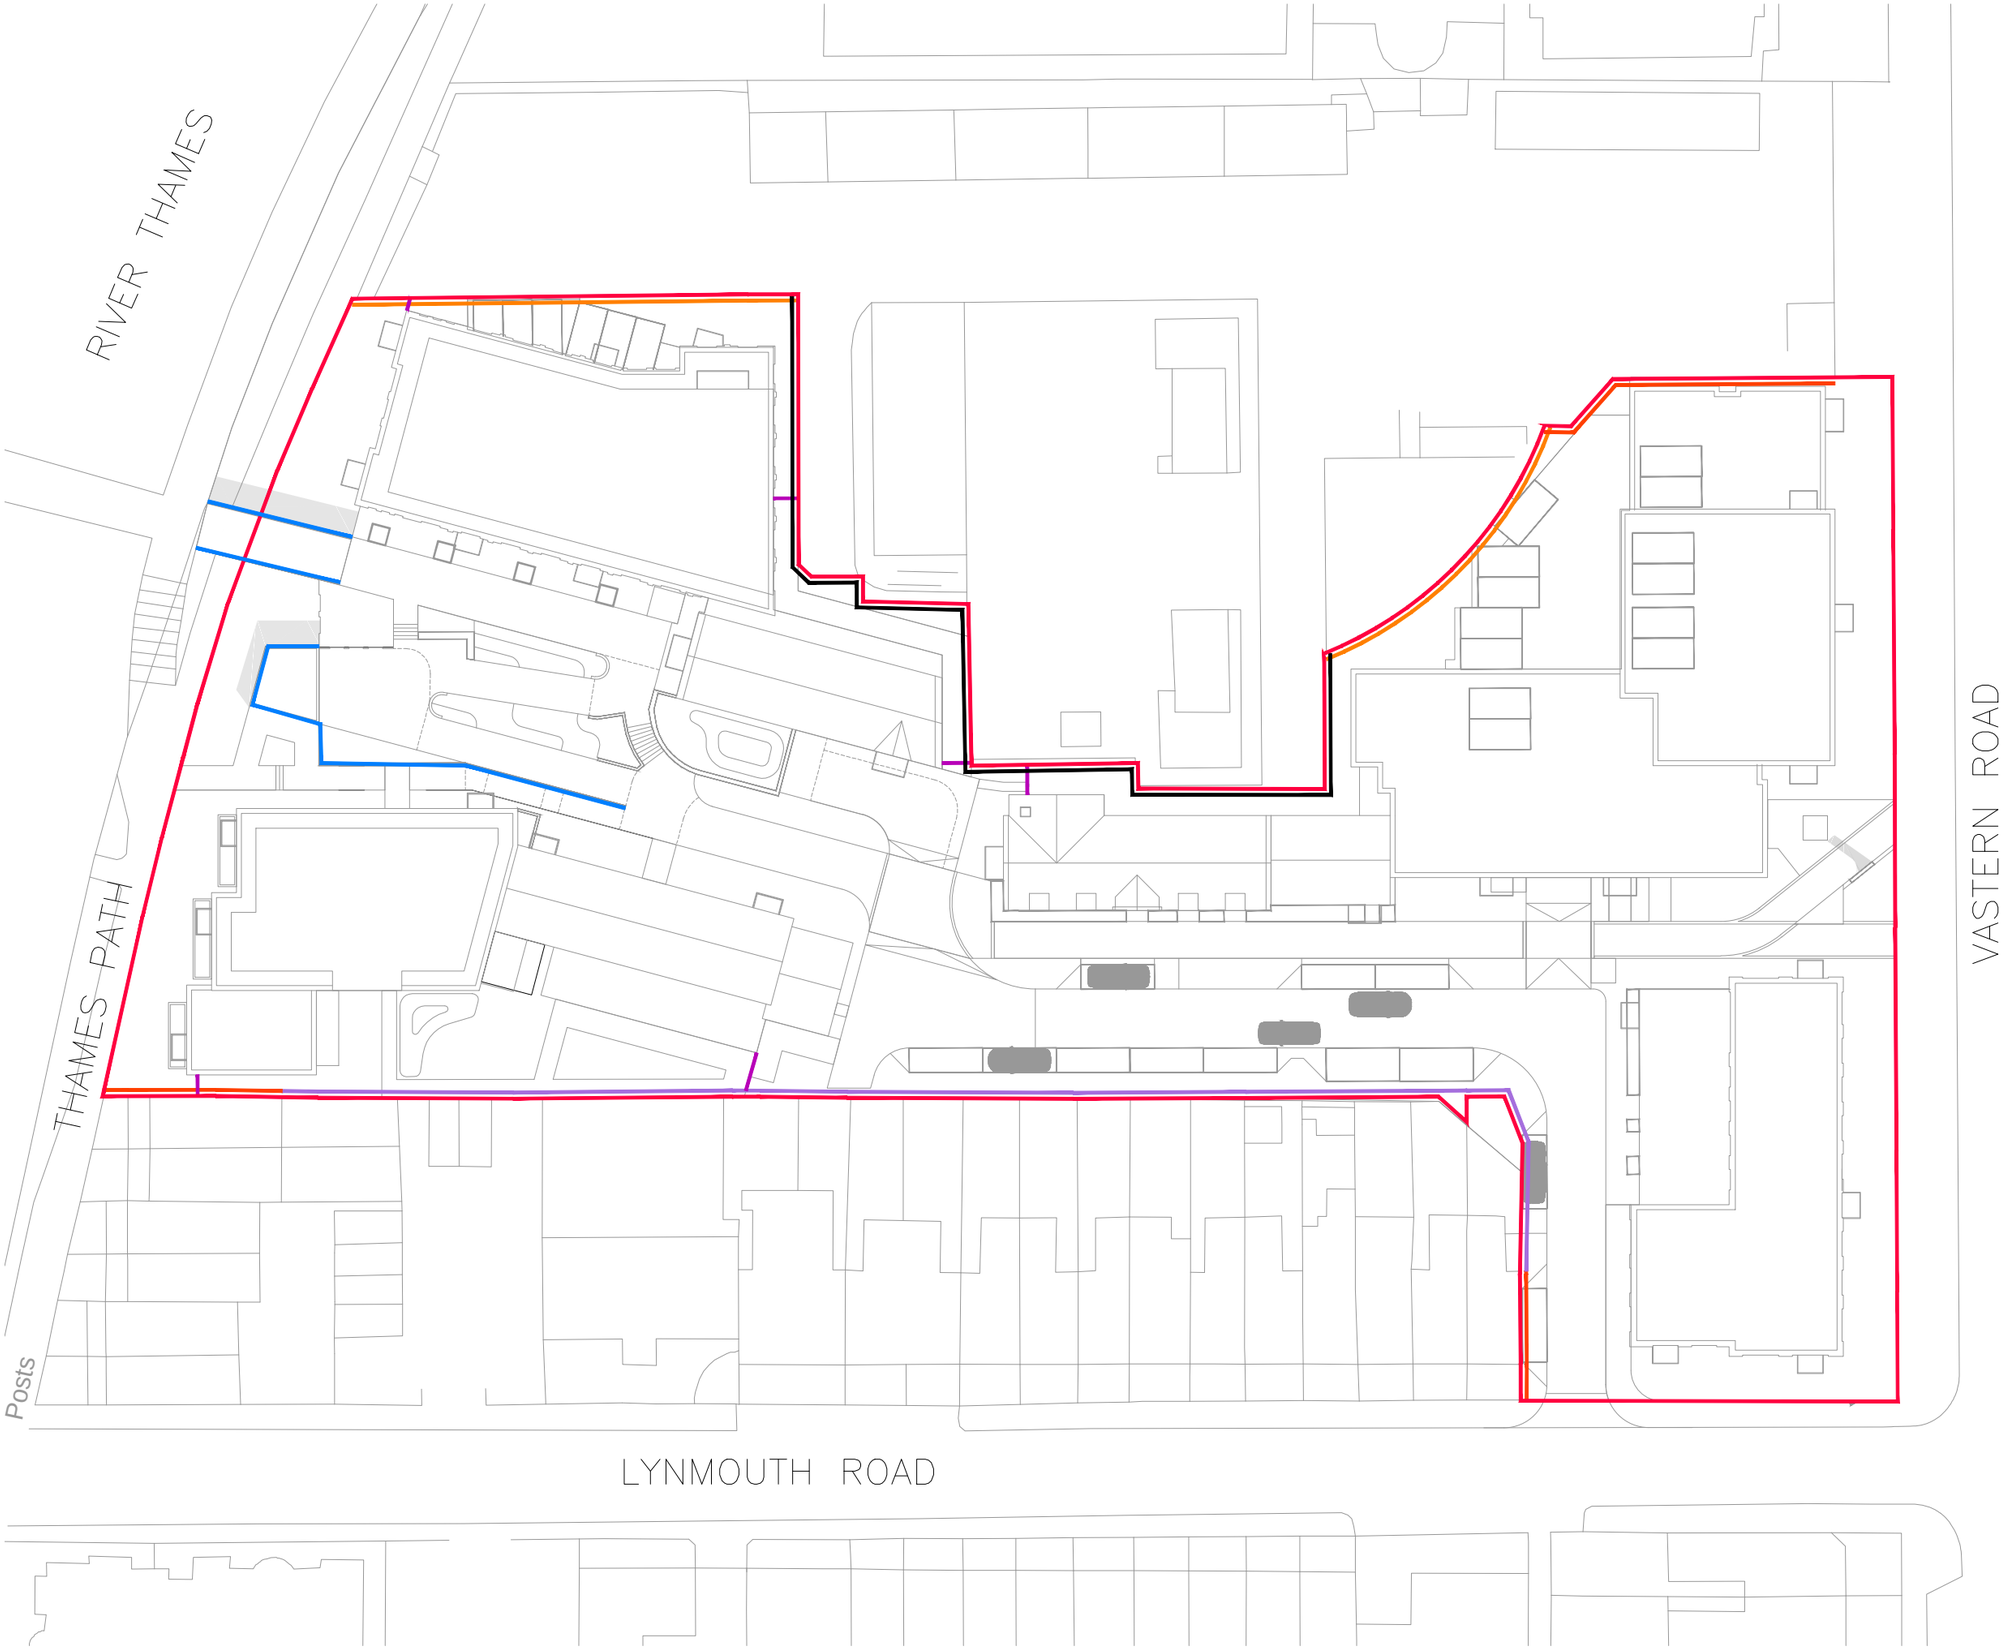

notes

1. THIS DRAWING IS BASED ON BERKELEY HOMES LAYOUT: BHOC.448.LA.101 LANDSCAPE GENERAL ARRANGEMENT
2. THIS DRAWING SHOULD BE READ IN CONJUNCTION WITH ALL OTHER LANDSCAPE DRAWINGS AND DOCUMENTS
3. THIS DRAWING IS NOT INTENDED FOR CONSTRUCTION
4. DO NOT SCALE FROM THIS DRAWING
5. ANY DISCREPANCIES WITHIN THIS DRAWING OR BETWEEN THIS DRAWING AND ANY OTHER INFORMATION IS TO BE REPORTED TO BERKELEY HOMES OXFORD CHILTERNS FOR CLARIFICATION

KEY

APPLICATION AREAS & CONTOURS

OUTLINE PLANNING APPLICATION SITE BOUNDARY

BOUNDARY TYPES

EXISTING BOUNDARIES RETAINED

EXISTING BOUNDARIES INCREASED TO 1.8M

PROPOSED 2.0M BRICK WALL

PROPOSED 3.0M BLAST WALL

PROPOSED 2.4M PALISADE FENCE

PROPOSED1.1M METAL RAILINGS

date	revision	prepared	description
-	-	-	-

Berkeley
Designed for life

Berkeley House
Farnham Lane
Farnham Royal SL2 3RQ

T: 01753 784400
F: 01753 646855
www.berkeleygroup.co.uk

project
VASTERN ROAD

drawing
ENCLOSURE PLAN

date	scale @ A3	drawn
February 2020	1:500	TN

drawing number	revision
448.PL.SL.003	/

ENCLOSURE PLAN

0 1 5 10 20 50m