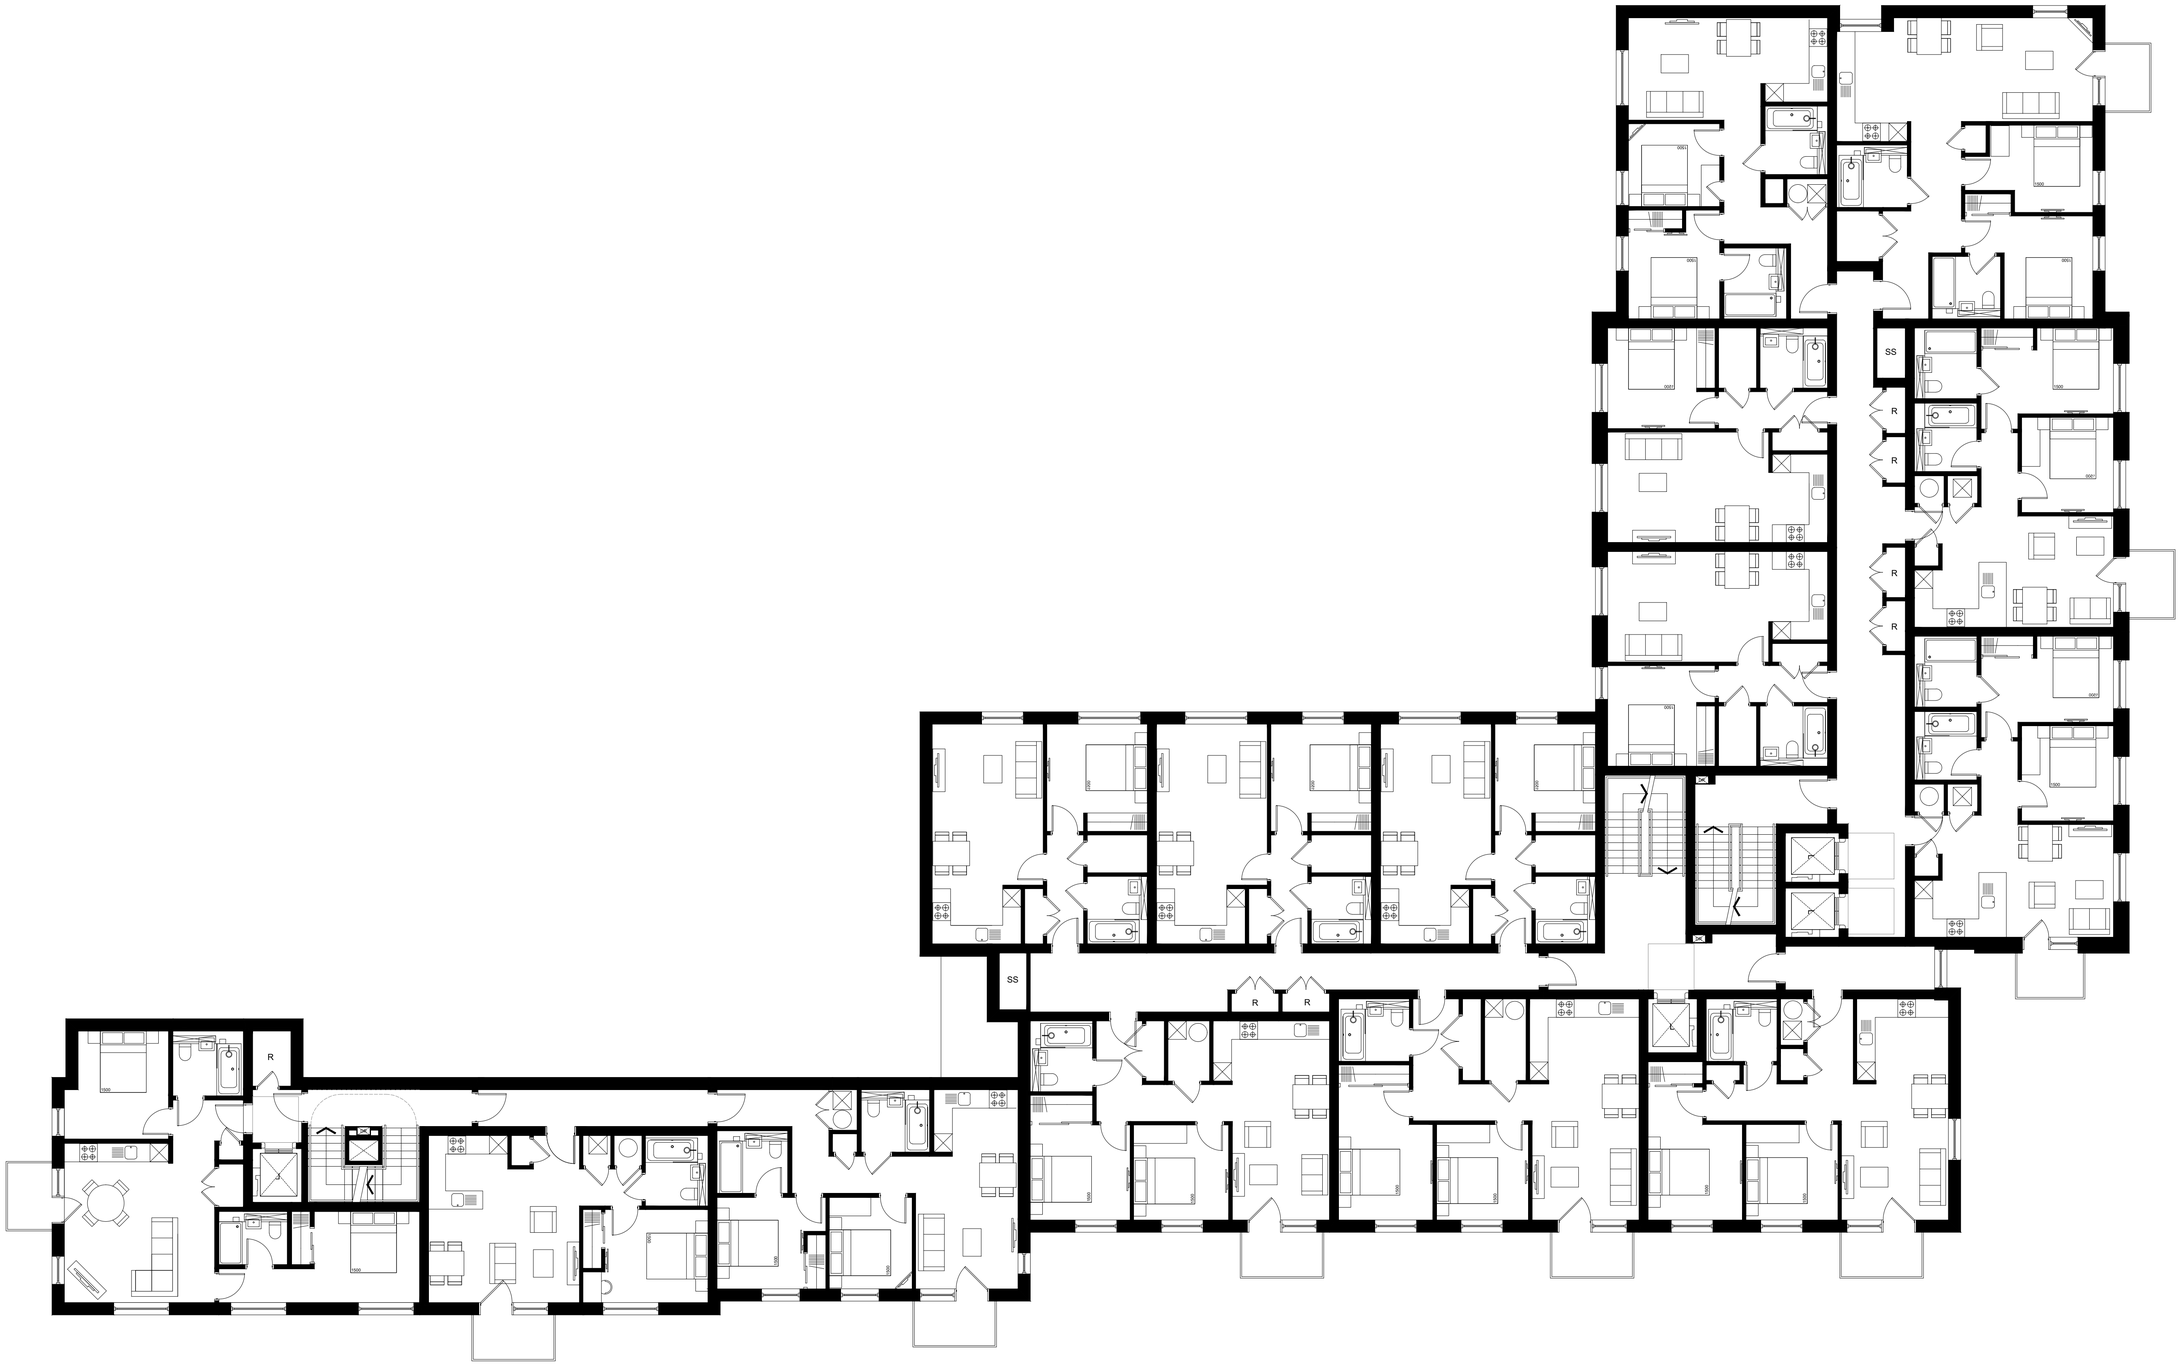

Second Floor Plan

key plan

notes

revision date proposed description

Berkeley
Designed for life

Berkeley House
Farnham Lane
Farnham Royal
SL2 3RQ

T: 01753 784400
F: 01753 646855
www.berkeleygroup.co.uk

project
Vastern Road
Reading

drawing
Block B and C
Second Floor Plan

date	scale @ a1	drawn
October 2019	1:100	ISB

drawing number	revision
448.PL.BC.102	/