key plan

notes

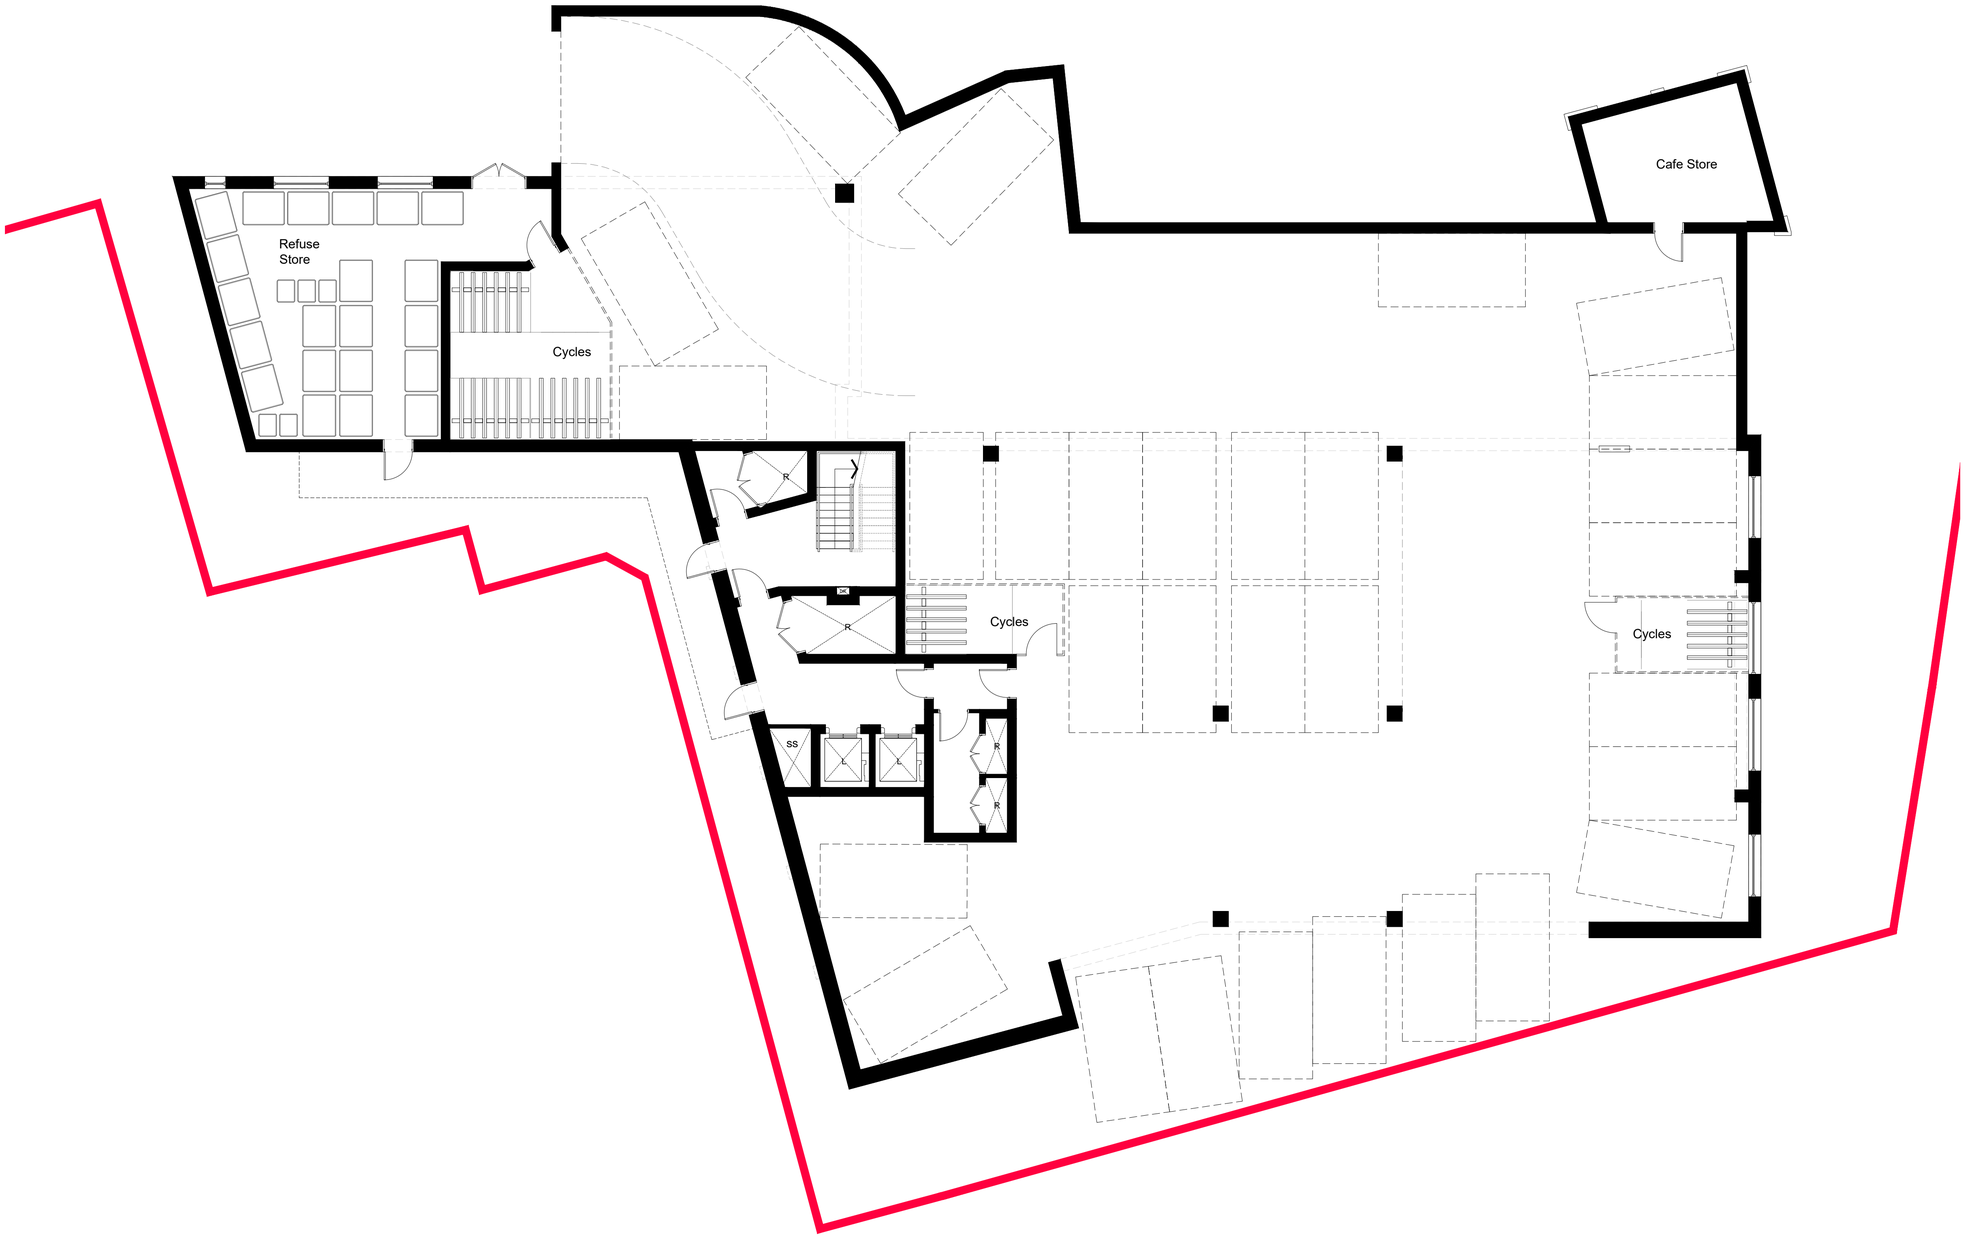

Ground Floor Plan

0 1 5 10m

revision	date	prepared	description
A	10.06.20	EE	Added cycle storage in the undercroft
B	08.09.20	DT	Cycle store updated, structure updated

Berkeley
Designed for life

Berkeley House
Farnham Lane
Farnham Royal
SL2 3RQ

T: 01753 784400
F: 01753 646855
www.berkeleygroup.co.uk

project
Vastern Road
Reading

drawing
Block D
Ground Floor Plan

date	scale @ a1	drawn
October 2019	1:100	EE

drawing number	revision
448.PL.D.100	B