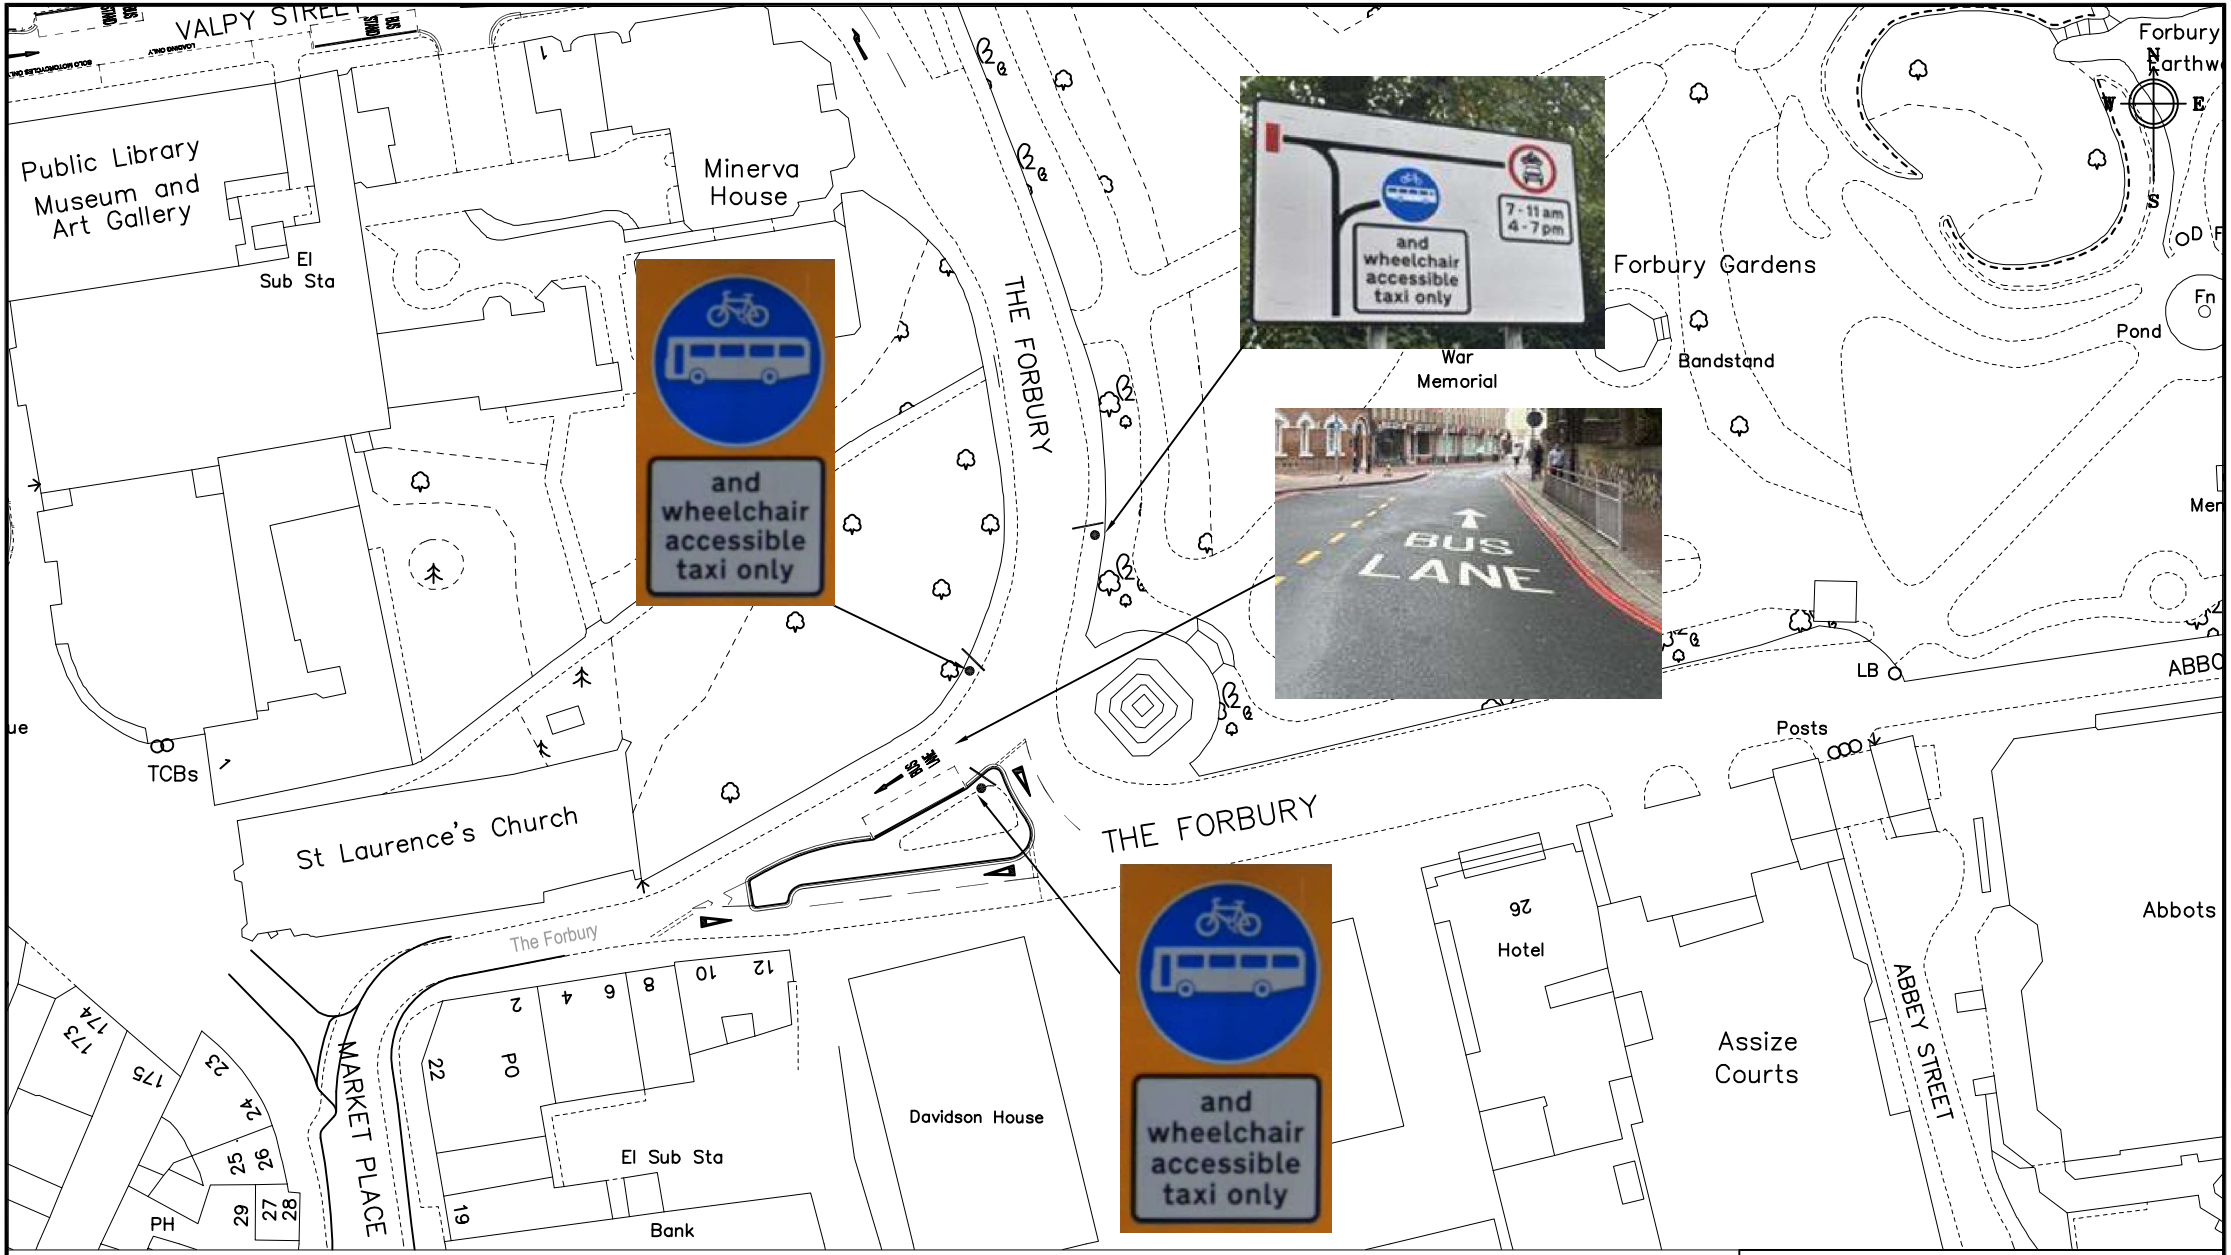


© Crown Copyright. All rights reserved. Reading Borough Council. Account No. 100019672. 2007

Reading Borough Council
Working better with you

Network Services
Highways & Traffic Services
Civic Centre
Reading
RG1 2LU

project	TOWN CENTRE BUS LANE ENFORCEMENT
drawing	EXISTING SIGN LAYOUT THE FORBURY
CAD Drawing Location:	
scale	N.T.S
drawn	JT
checked	ER
approved	JC
date	SEPTEMBER 2026
drawing no.	BLE31_A/FORBURY/SIGN