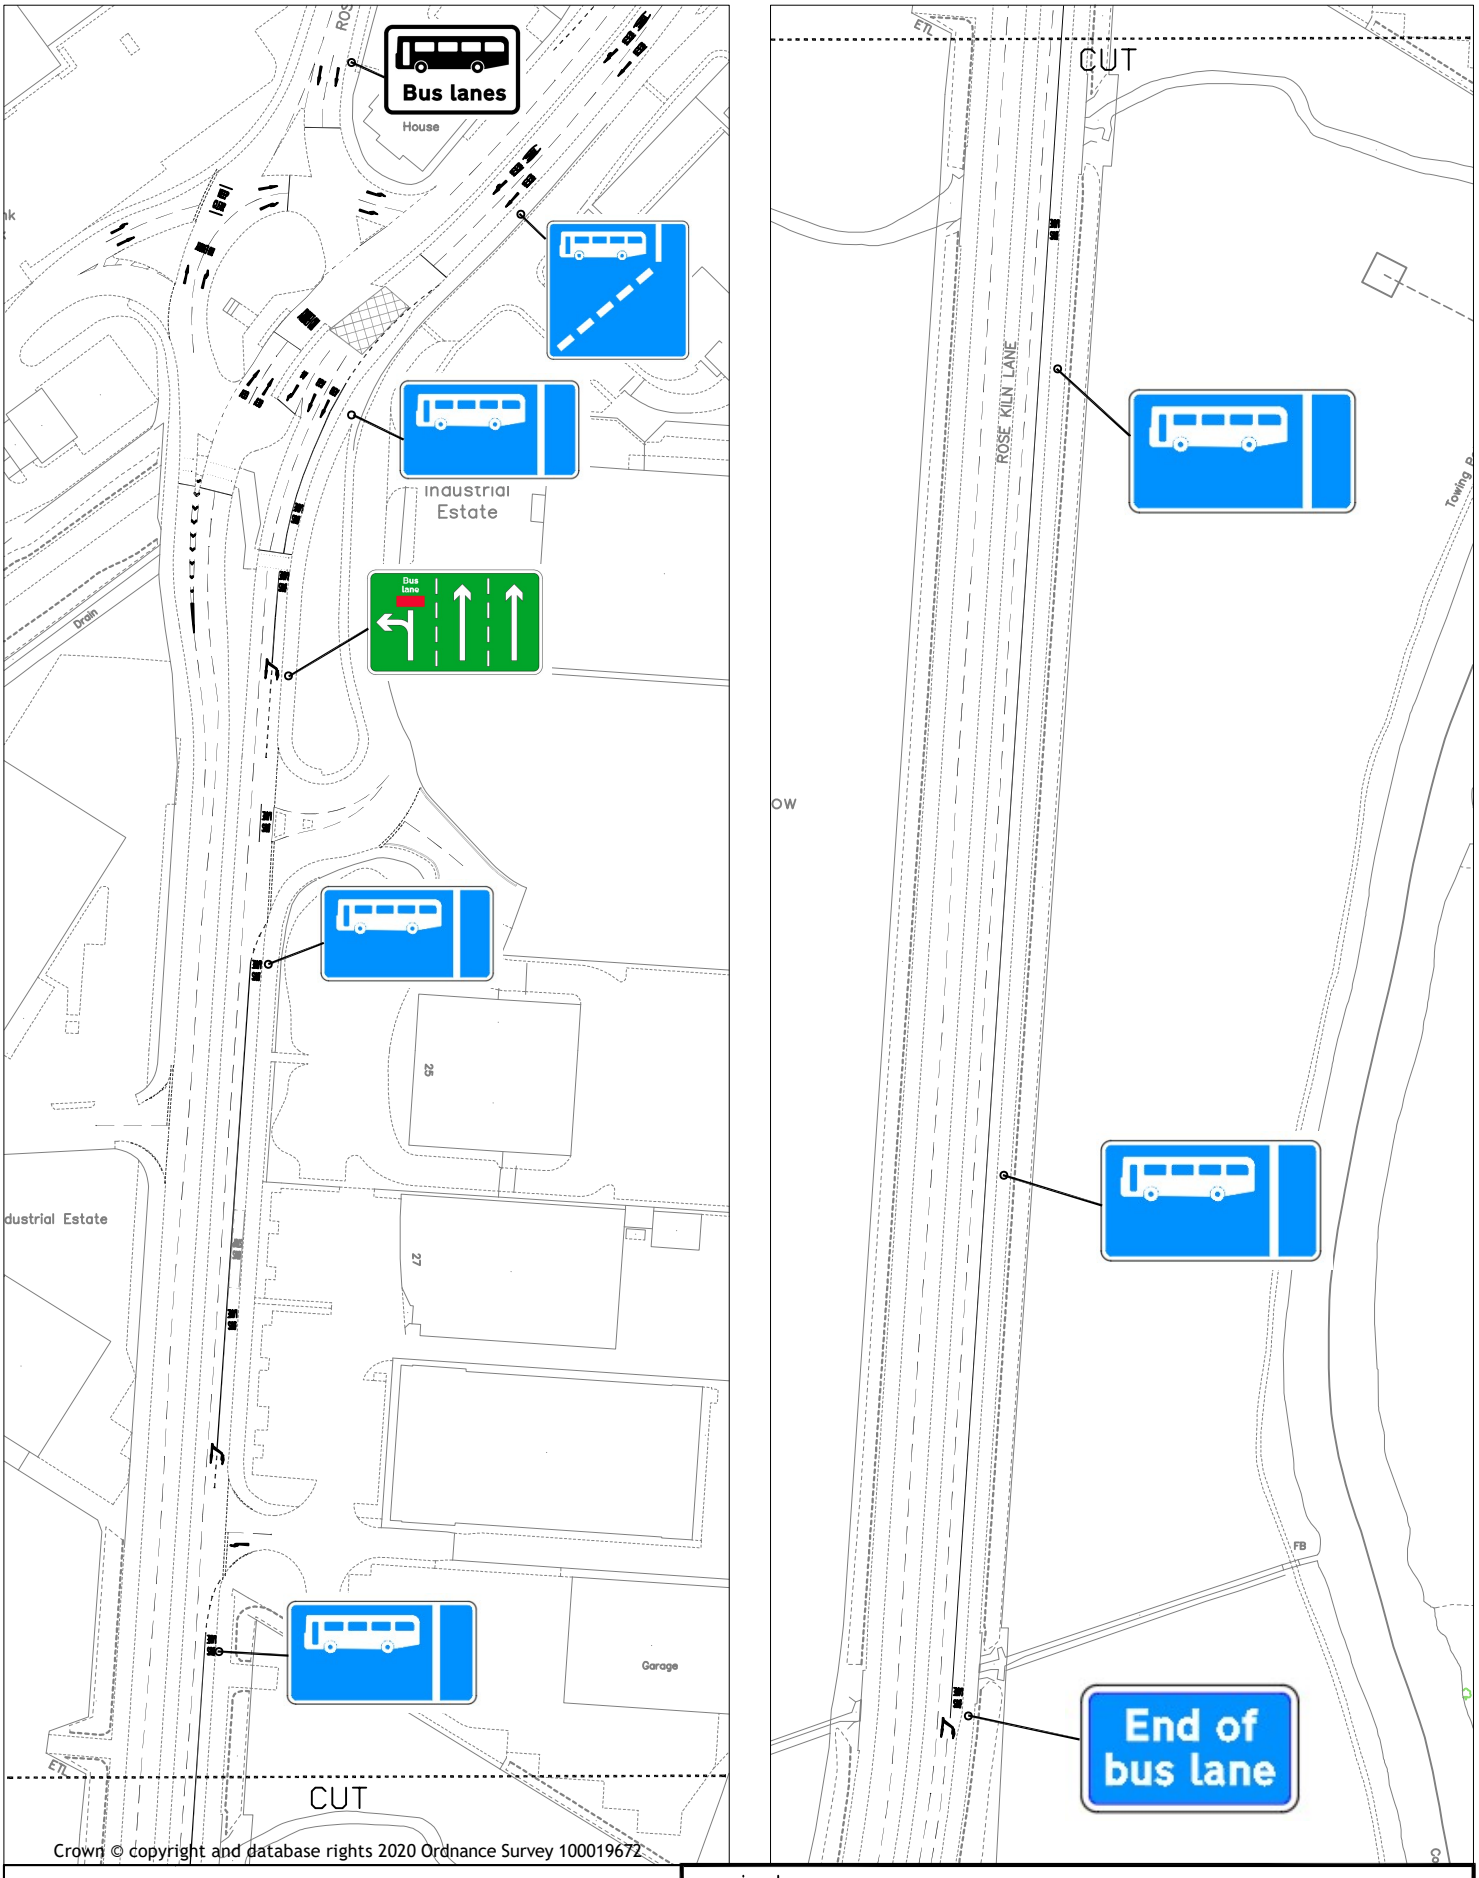

Crown © copyright and database rights 2020 Ordnance Survey 100019672

Reading Borough Council
Working better with you

Highways & Traffic Services
Civic Offices
Reading
RG1 2LU

project: BUS LANE ENFORCEMENT			
drawing: A33/ Rose Kiln Lane southbound			
drawn: CW	checked: JT	approved: JT	date: OCT 26
scale: N.T.S	drawing no.: A33/Rose Kiln Lane bus lane		